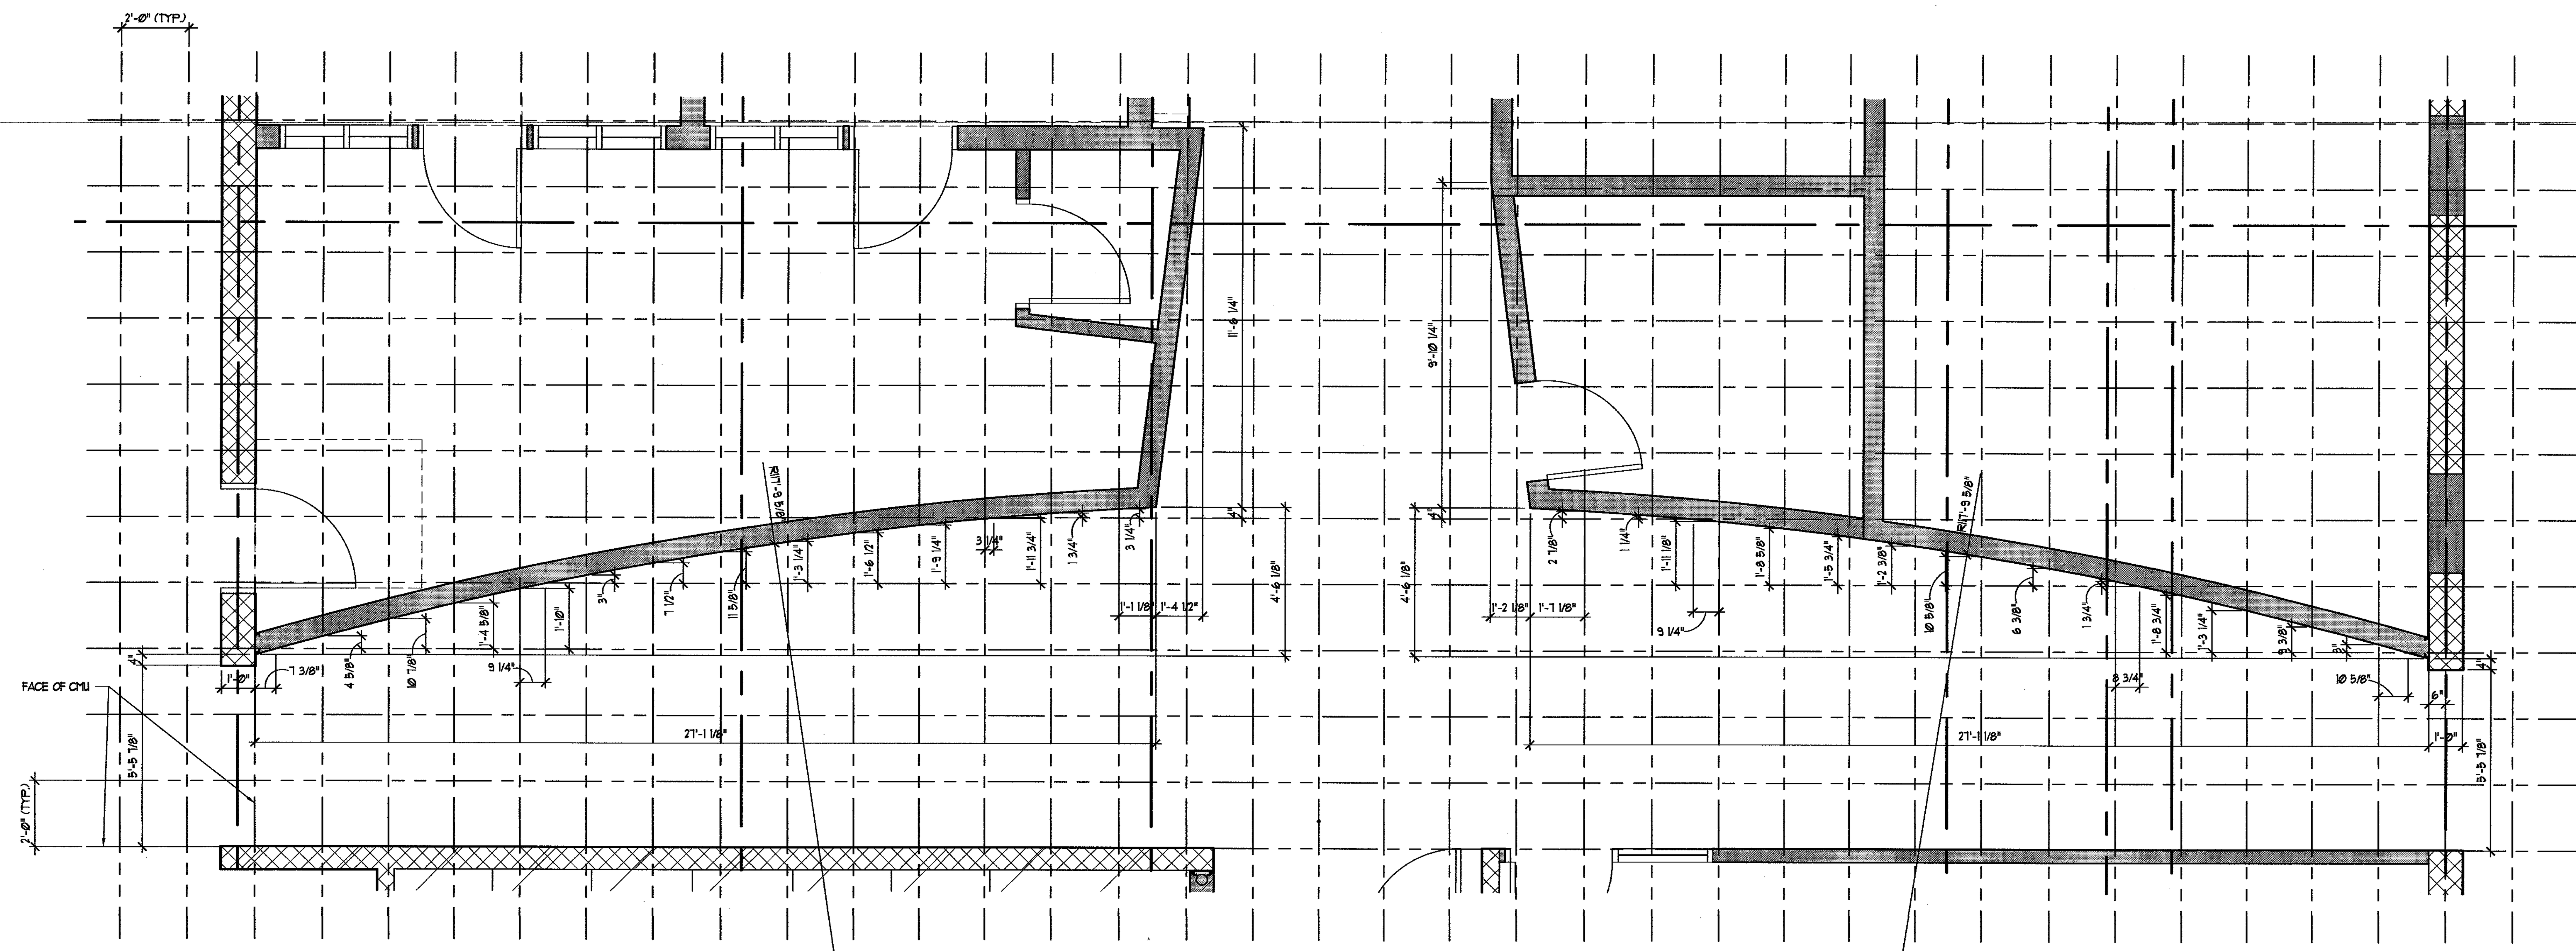

1 A-1G | A-17G

ENLARGED FLOOR PLAN

SCALE: 3/8" = 1'-0"

SCALE: 3/8" = 1'-0"

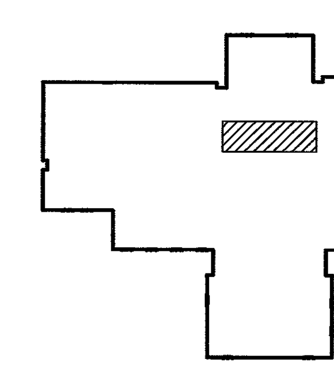

KEY PLAN

SCALE: 1" = 100'-0"

nbj ARCHITECTURE
A Professional Limited Company
GROVE PARK SQUARE
11537-B NUCKOLS ROAD
Glen Allen, Virginia 23059
(804) 273-9811 fax: (804) 273-9843

RAPPAHANNOCK COMMUNITY COLLEGE

CAMPUS RENOVATIONS
WARSAW + GLENNS, VIRGINIA
PC: 260-17712

ENLARGED FLOOR PLAN GLENNS CAMPUS

Date: MAY 11, 2010

REVISIONS

NO.	DATE

COMMONWEALTH OF VIRGINIA
STEPHEN FLOYD CYBULSKI
Lic. NO. 013047
5/13/2010
ARCHITECT

Sheet
A-17G

File Number
RCC-A17G-LIBENTPLAN